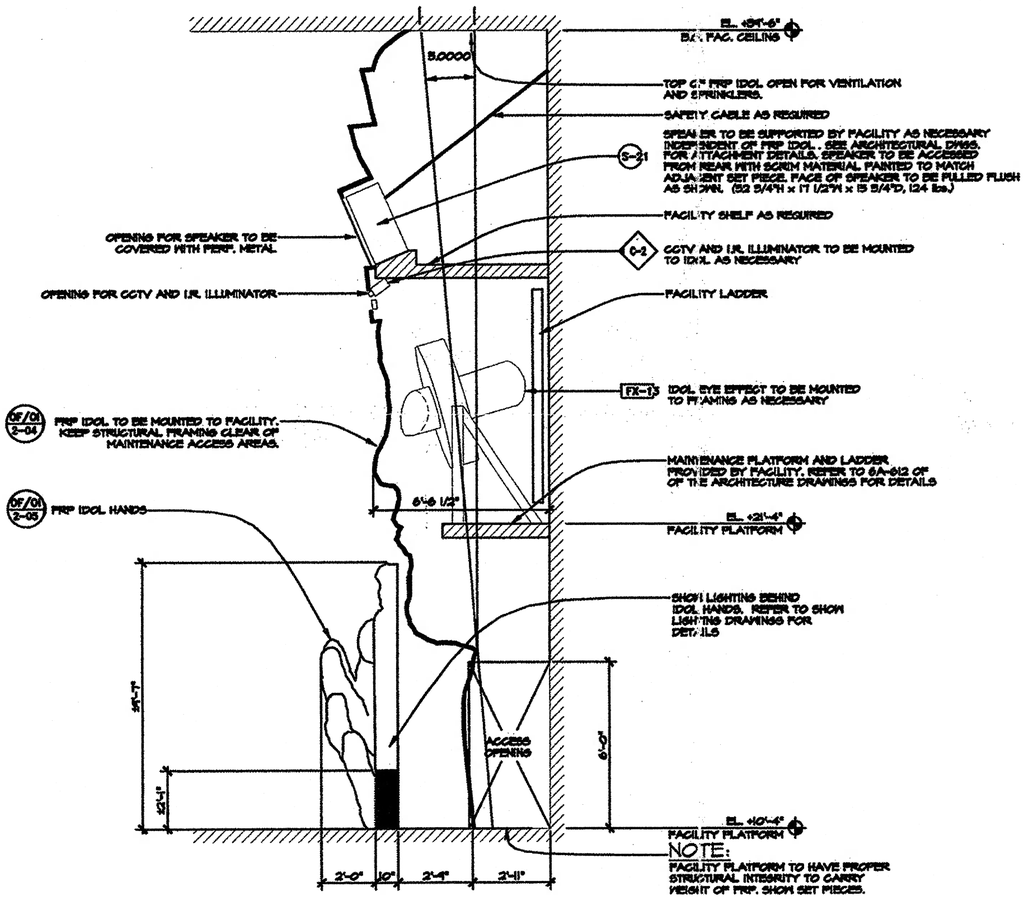

DETAIL: SECTION SCENE 2 IDOL — C D-2-06 | D-2-06

SCALE: 1/2" = 1'-0"

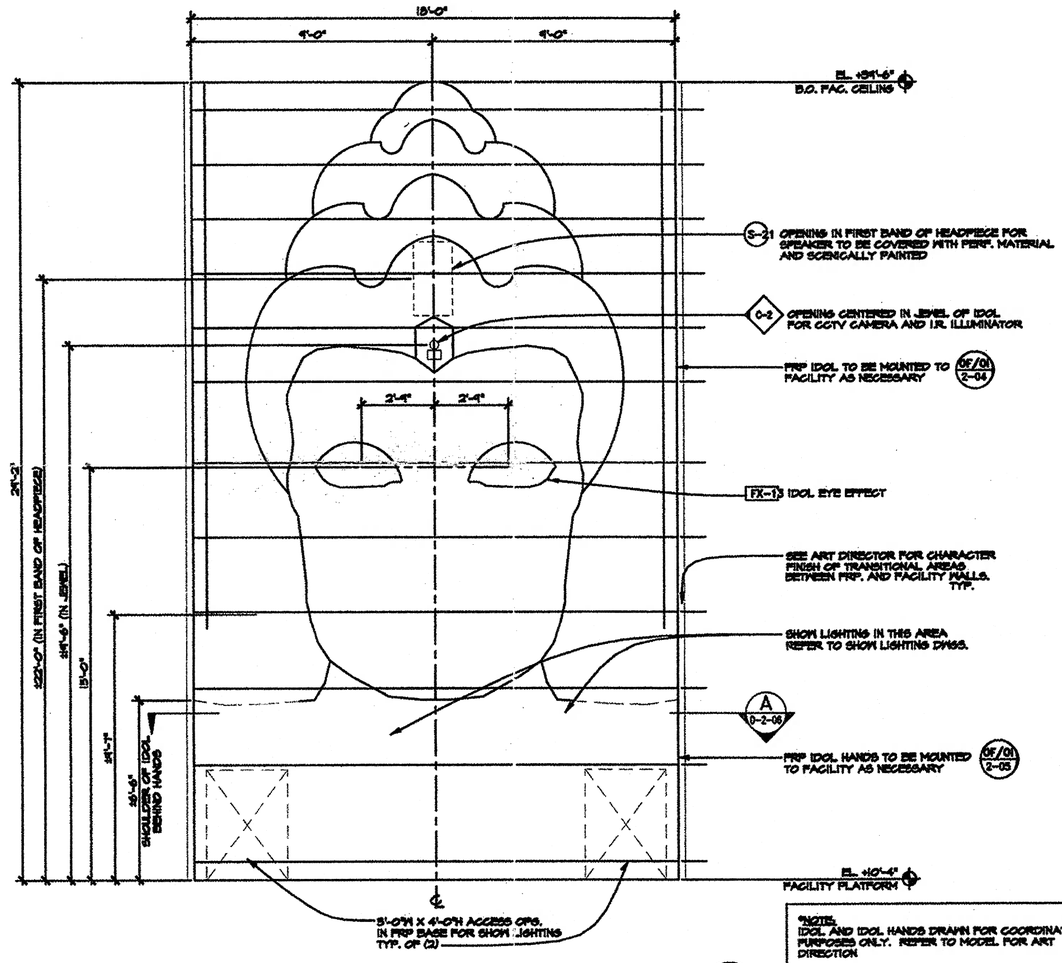

DETAIL: ELEVATION SCENE 2 IDOL — B D-2-06 | D-2-06

SCALE: 1/2" = 1'-0"

*NOTE:
IDOL AND IDOL HANDS DRAWN FOR COORDINATION PURPOSES ONLY. REFER TO MODEL FOR ART DIRECTION

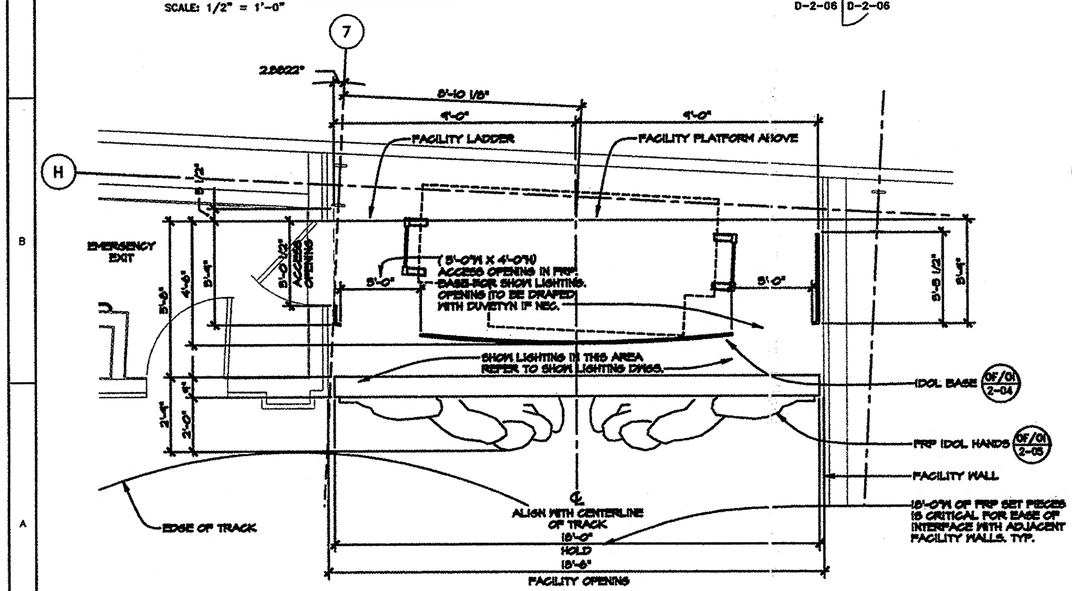

DETAIL: PLAN @ BASE SCENE 2 IDOL — A D-2-06 | D-2-06

SCALE: 1/2" = 1'-0"

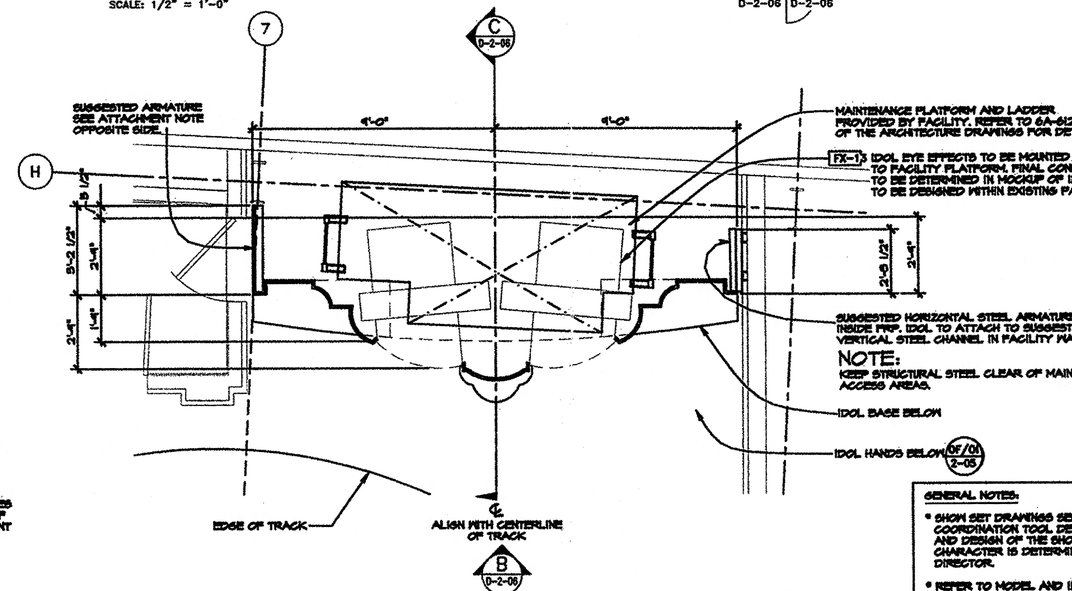

DETAIL: SECTION SCENE 2 IDOL — 6 D-2-01 | D-2-06

SCALE: 1/2" = 1'-0"

GENERAL NOTES:

- SHOW SET DRAWINGS SERVE AS A COORDINATION TOOL DESCRIBING THE FORM AND DESIGN OF THE SHOW. FINAL FINISH AND CHARACTER IS DETERMINED BY THE ART DIRECTOR.
- REFER TO MODEL AND ILLUSTRATIONS FOR GENERAL ART DIRECTION AND INTENT (CHARACTER AND THEMING).
- REFER TO FACILITY DRAWINGS FOR CURRENT STRUCTURAL AND ARCHITECTURAL INFORMATION.

NO.	DATE	DESCRIPTION OF REVISIONS
1		
2		
3		
4		
5		
6		
7		
8		
9		
10		
11	10/19/93	FACILITY COMPLETION PACKAGE
12	9/24/93	95% RELEASE FOR PRODUCTION
ISSUE	APP'D BY	ISSUED FOR

NOTICES:
THE DATA IN THIS SOUNDOFF INCORPORATE PROPRIETARY RIGHTS OF WALT DISNEY IMAGINEERING, 1401 FLOWER STREET, GLENDALE, CALIFORNIA 91221-5020 AND MAY NOT BE REPRODUCED, DISCLOSED, OR USED IN WHOLE OR IN PART WITHOUT THE EXPRESS WRITTEN PERMISSION OF WALT DISNEY IMAGINEERING.

CONTRACTOR SHALL VERIFY ALL CONDITIONS ON JOB SITE & NOTIFY THE PROJECT ENGINEER OF ANY VARIATIONS FROM CONDITIONS SHOWN ON THESE DRAWINGS BEFORE PROCEEDING WITH ANY CONSTRUCTION.

KEY PERSONS AND APPROVALS

DESIGN:	DAVID TODD	
PROJECT DESIGN MANAGER:	PEGGY DODD	
FINAL USE:		
PRODUCTION MANAGER:	SUSAN BONDS	
PROJECT MANAGER:	DAVID EDMINSTER	
ART DIRECTOR:	D. BLUE / D. ROBERTS	
CHECKED:		
APPROVED:		
DATE:	8/11/93	
SHEET NO.:	D-2-06	

Walt Disney Imagineering
1401 Flower Street 91221-5020
Glendale, California (818) 544-6500

PROJECT DESIGNED FOR:
Disneyland
ANAHEIM, CALIFORNIA

PROJECT AREA: ADVENTURELAND
UNIT NAME: INDIANA JONES EXPEDITIONS
SHEET TITLE: SCENE 2: IDOL DETAILS
PHASE: CD
PROJECT CODE NUMBER:
DRAWING NO.: D-2-06
REVISION NO: △

NAME: P:\SHARED\INDY\AF\DD\WP\SC2\D-2-06.DWG DATE: DEC 09, 1993 TIME: 4:10 AM